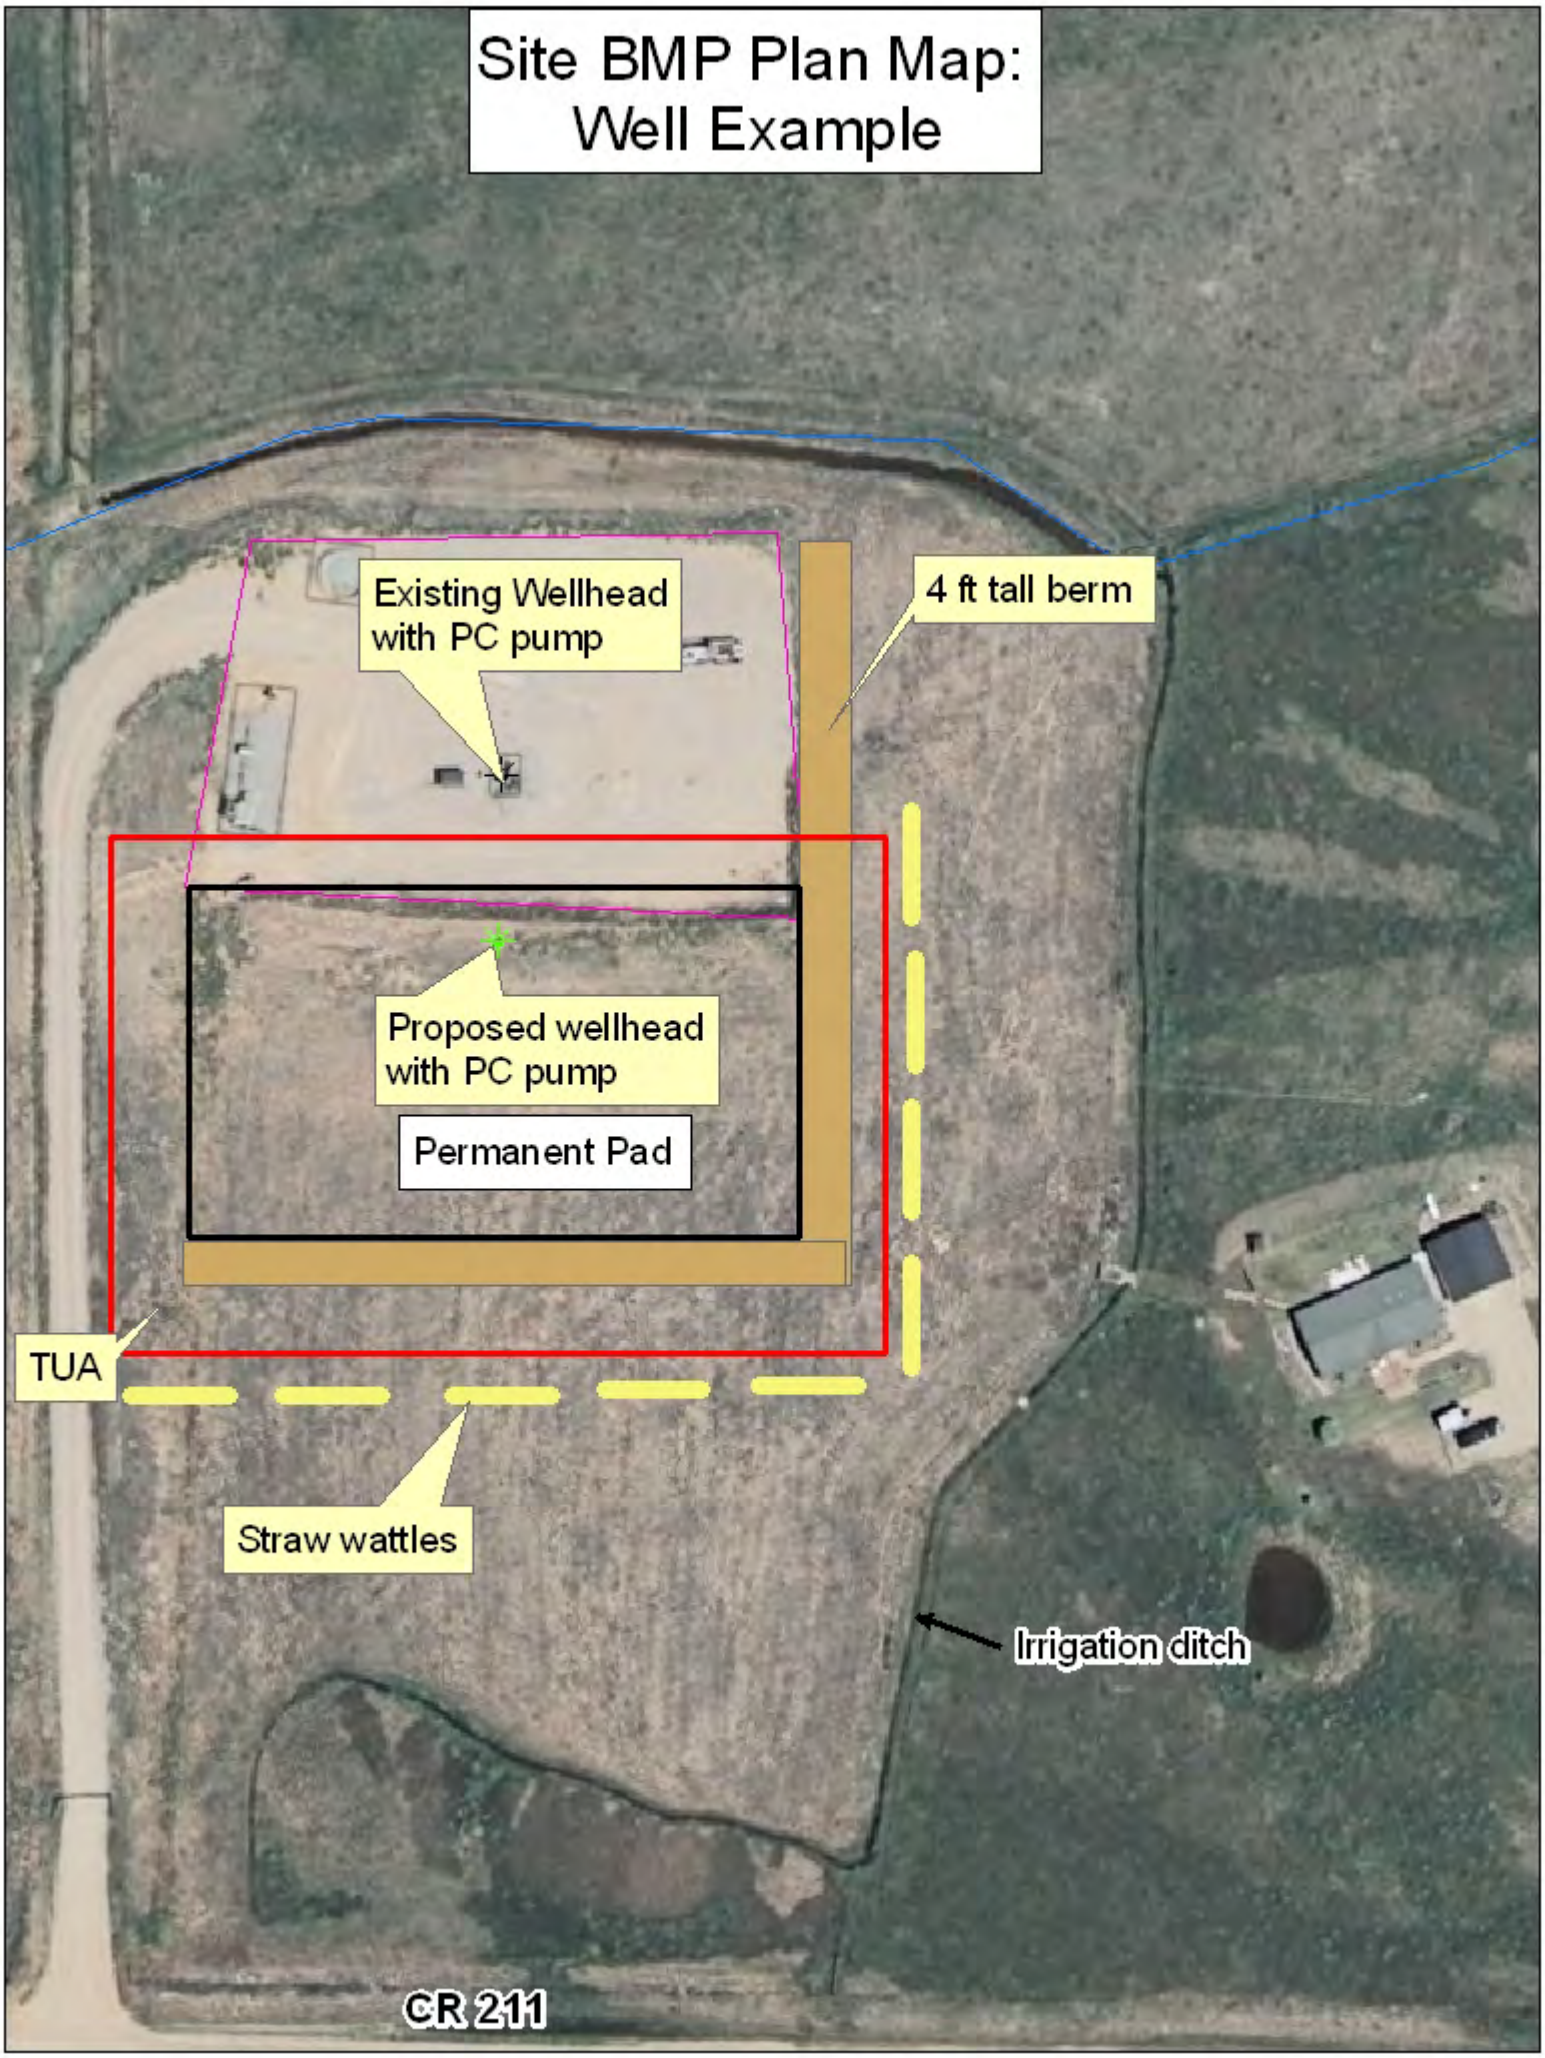
Site BMP Plan Map:
Well Example
Existing Wellhead
with PC pump
4 ft tall berm
Proposed wellhead
with PC pump
Permanent Pad
TUA
Straw wattles
Irrigation ditch
CR 211